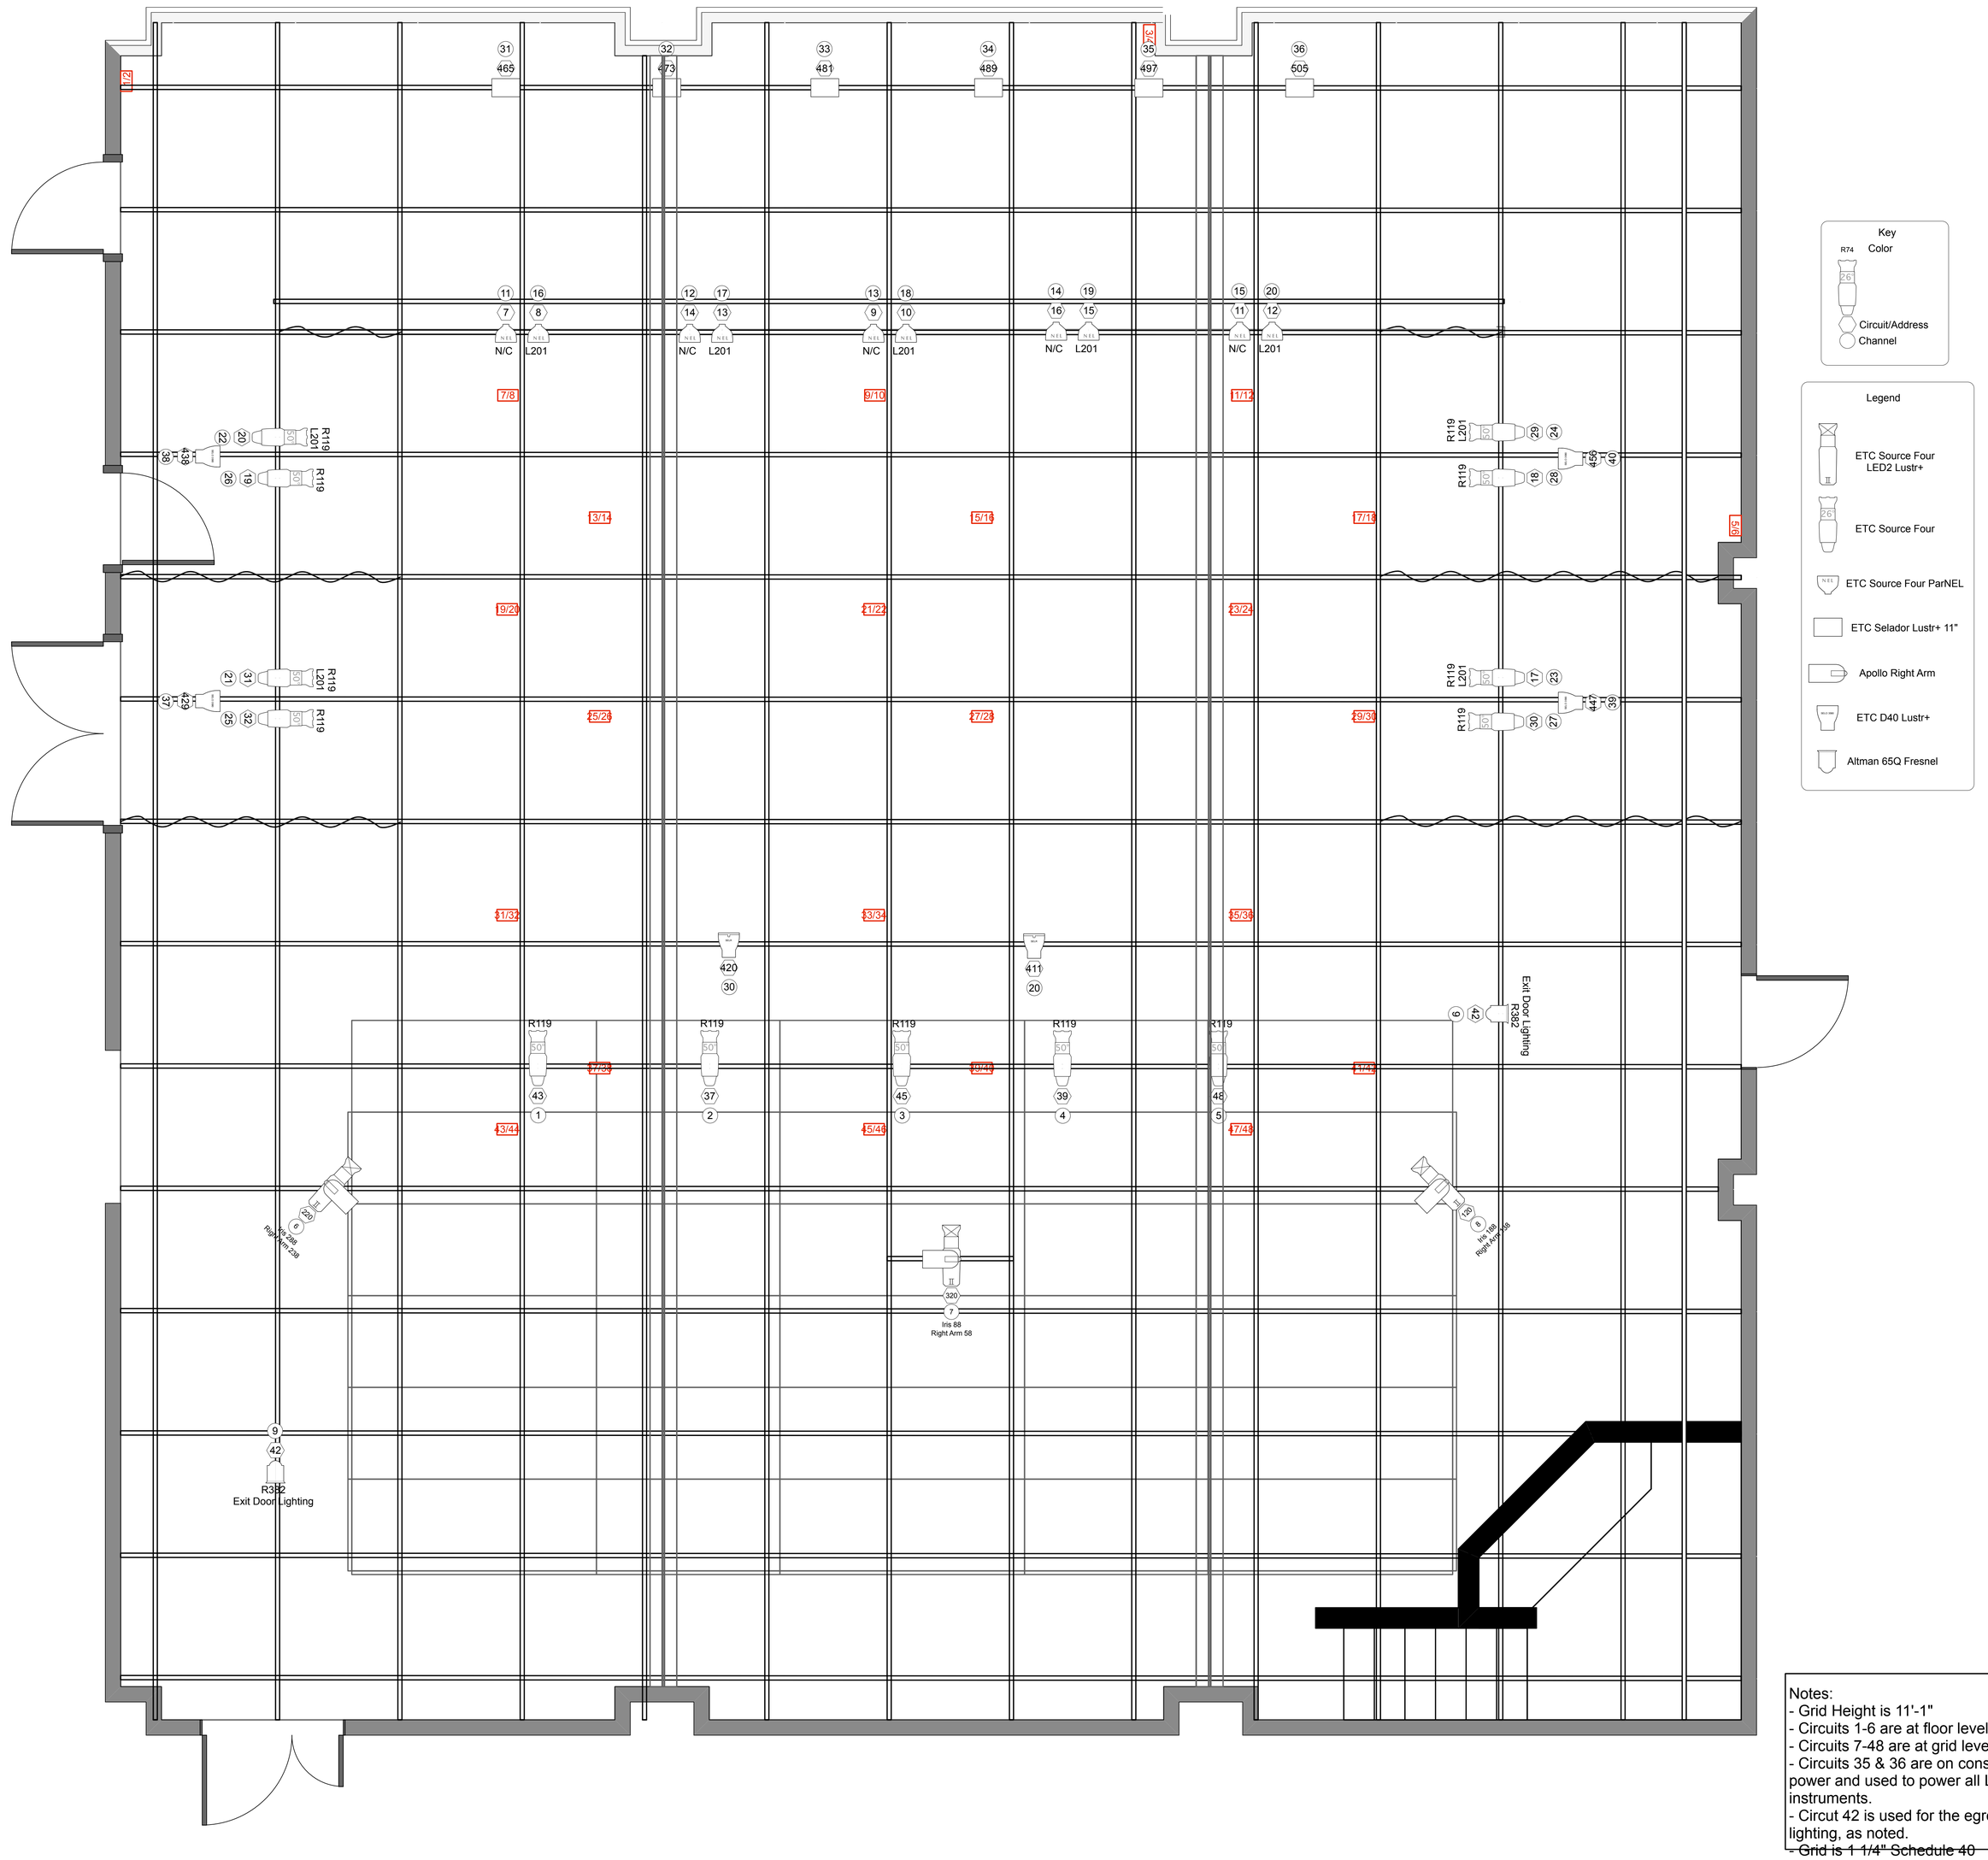

Key

Color

R74

26

Circuit/Address

Channel

Legend

ETC Source Four LED2 Lustr+

ETC Source Four

ETC Source Four ParNEL

ETC Selador Lustr+ 11"

Apollo Right Arm

ETC D40 Lustr+

Altman 65Q Fresnel

Notes:
- Grid Height is 11'-1"
- Circuits 1-6 are at floor level
- Circuits 7-48 are at grid level
- Circuits 35 & 36 are on constant power and used to power all LED instruments.
- Circut 42 is used for the egress lighting, as noted.
- ~~Grid is 1 1/4" Schedule 40~~

Title: Off Broadway Theater Rep Light Plot		
Drawing Number: 1	Drawn By: J. DeLand	Date: 6.9.2016
CAD File Name: OBTlightplot6_9_2016.vwx		